


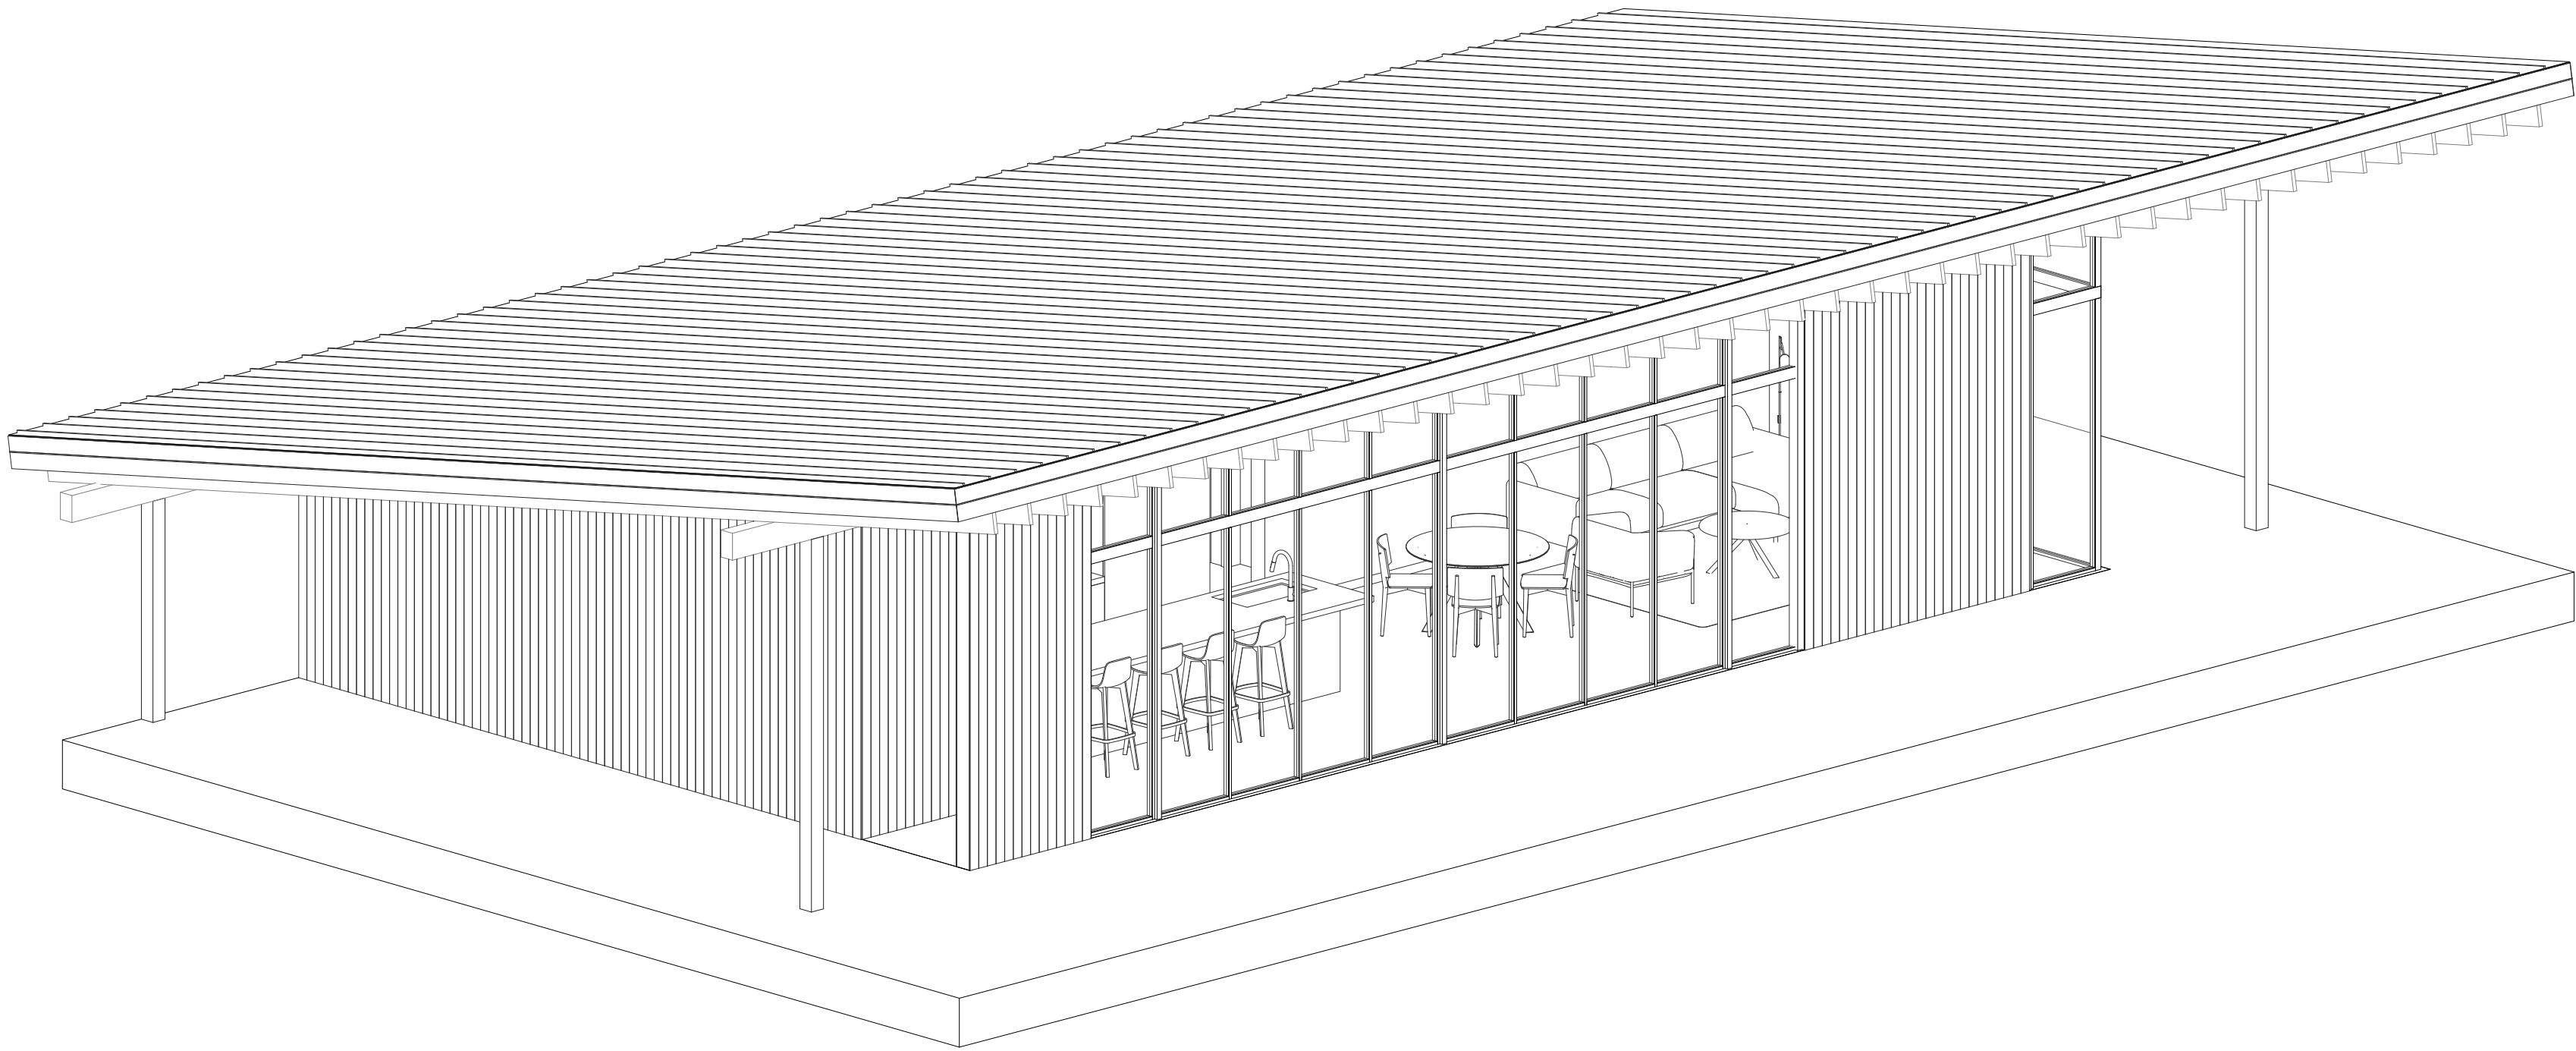


You've decided to build a DEN,
congratulations!

Employ these plans to build a beautiful place close to
nature that cultivates deeper connections to the natural
world and to those you cherish.

DEN

ANGLE (2.2)
CONCEPT

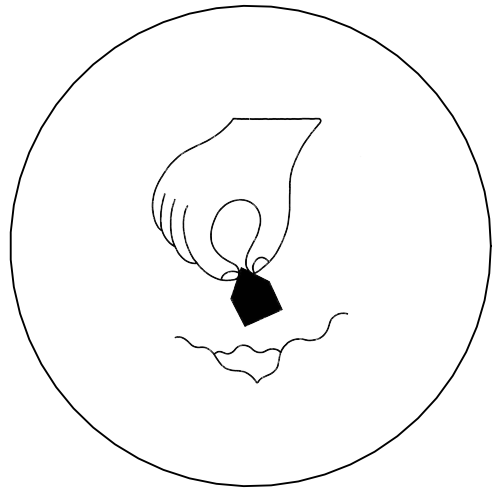

DESIGN PROFESSIONAL

DATE Issue Date

NOT FOR CONSTRUCTION

REVISIONS	
NO.	DESCRIPTION

SCALE
COVER PAGE

A0-00

This design is speculative. Your land isn't.

The Angle (2.2) is a concept — not yet construction-ready. The fastest way to make it real: find out exactly what it takes to build on your parcel.

THE FEASIBILITY PACKAGE

- 01

A line-by-line cost analysis — for up to three DEN designs
- 02

An illustrative site plan, placed to scale on your lot
- 03

The Planning Package for your preferred design
- 04

A 60-minute working session with the DEN team

\$299 plan ————— CREDITS IN FULL ————— **\$999 feasibility** ————— CREDITS IN FULL ————— **your build**

\$999

Credits 100% toward your build — Building Package or Prefab contract.

Sessions typically scheduled within 1–2 weeks of booking.
Not a sales call — a working session. Your land, your numbers, your questions.

Book the Feasibility Package →

Share your parcel address, pick up to three designs, and see where you stand.




denoutdoors.com/pages/feasibility-package

Like the Angle (2.2)? See it on your land first.

Feasibility pressure-tests a design on your specific parcel — slopes, setbacks, utilities, and real cost — before full drawings exist.

DEN

ANGLE (2.2)
CONCEPT

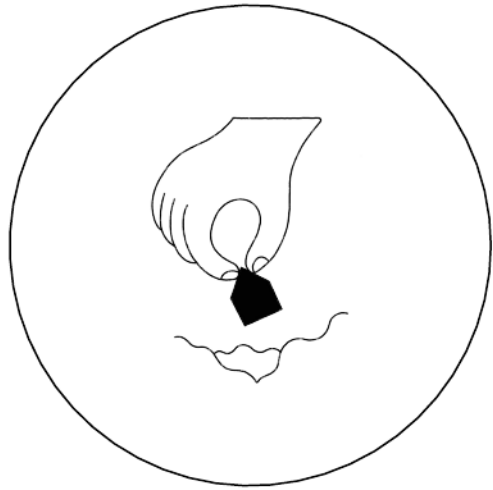

DESIGN PROFESSIONAL

DATE Issue Date


NOT FOR CONSTRUCTION

REVISIONS	
NO.	DESCRIPTION

SCALE

FEASIBILITY PACKAGE

A0-01

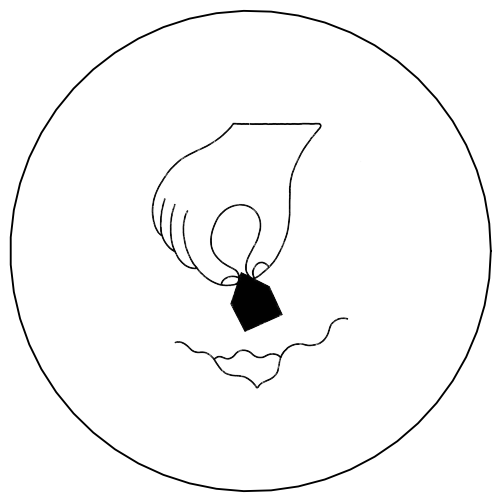

DESIGN PROFESSIONAL


DATE Issue Date

NOT FOR CONSTRUCTION

REVISIONS	
NO.	DESCRIPTION

SCALE 1/4" = 1'-0"

DESIGN FEATURES

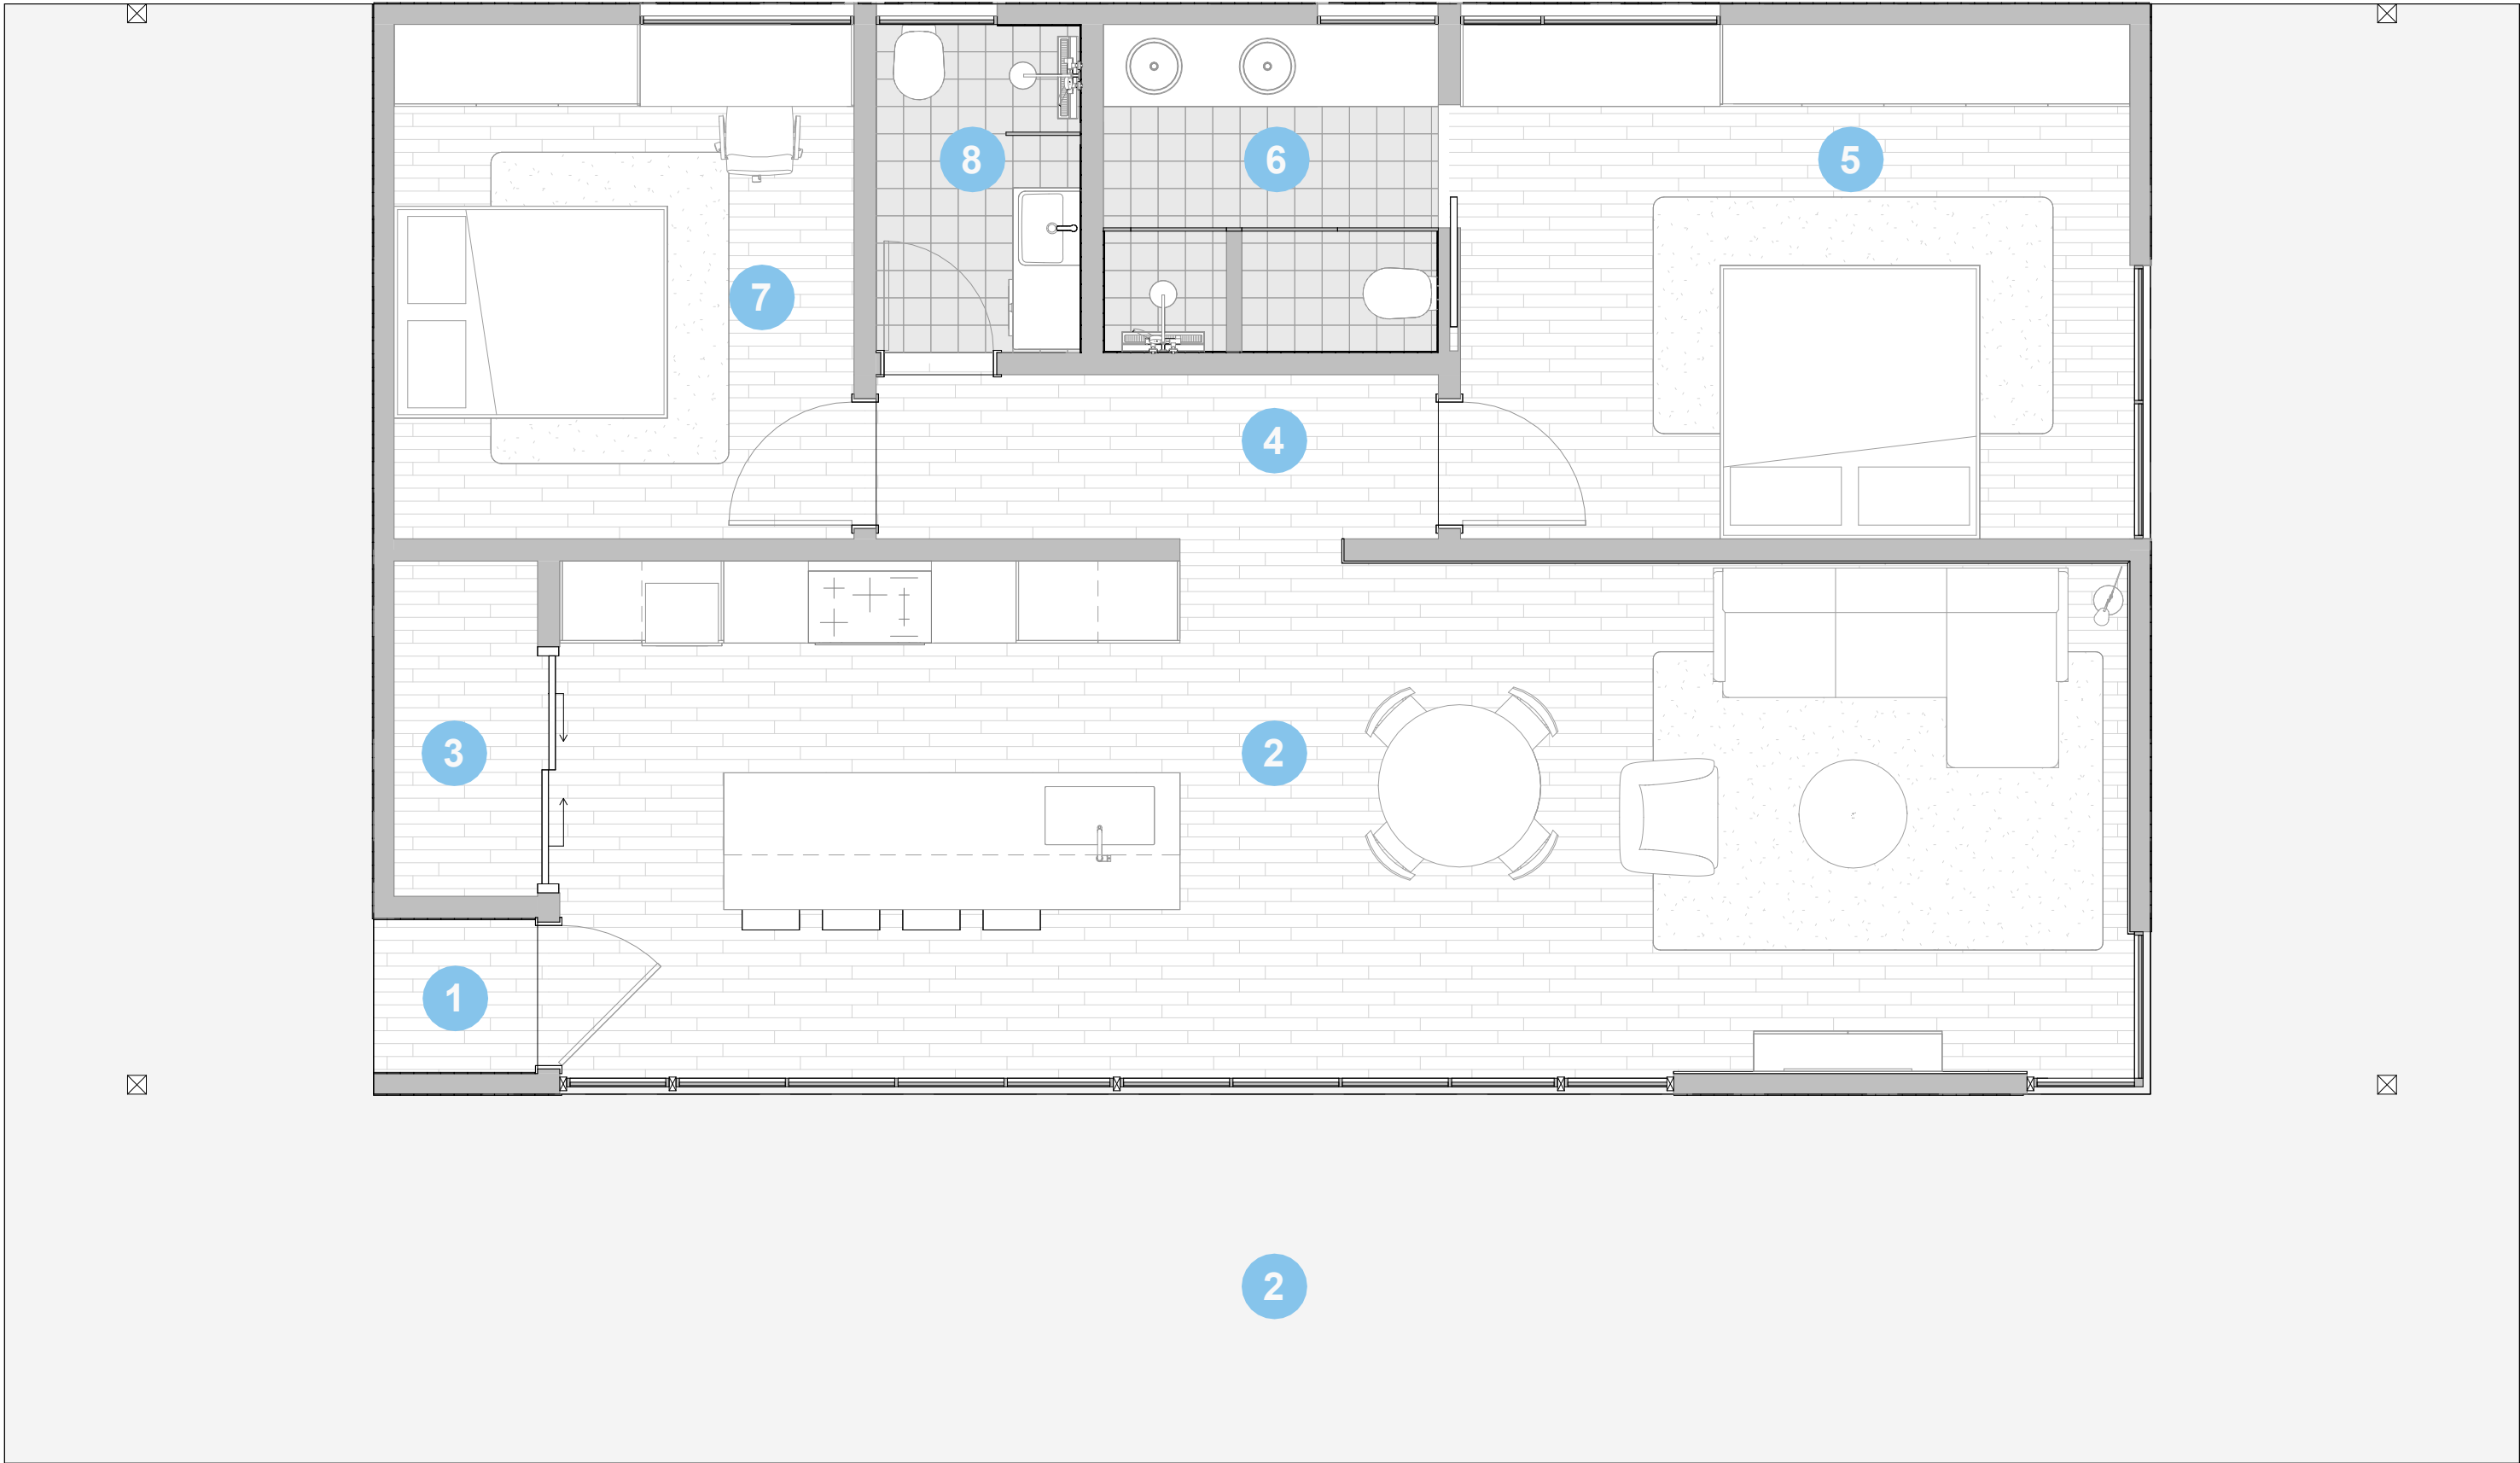

DEN DESIGN DATA

BUILDING FOOTPRINT
43'4" LENGTH X 26'7" WIDTH

GROSS SQUARE FEET
1050 SF

BUILDING HEIGHT (FROM T.O. FIRST FLOOR STRUCTURE)
14' 8"

STORIES
1

ROOF TYPE
SHED

GARAGE
NO

BEDS
2

BATH
2

FLOOR PLAN LEGEND

- 1

Entry
- 2

Kitchen / Dining / Living
- 3

Pantry
- 4

Hallway
- 5

Primary Bedroom I
- 6


Primary Bathroom I
- 7

Bedroom II
- 8

Bathroom II
- 8

Deck

ANGLE (2.2) CONCEPT

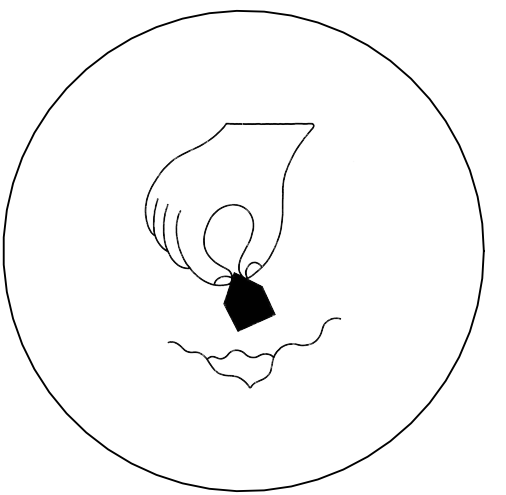

DESIGN PROFESSIONAL

DATE _____

Issue Date

NOT FOR CONSTRUCTION

REVISIONS

NO.	DESCRIPTION
-----	-------------

SCALE


$$4'' = 1'-0''$$


FLOOR PLAN

A1-01

SHEET

© 2024 DEN OUTDOORS

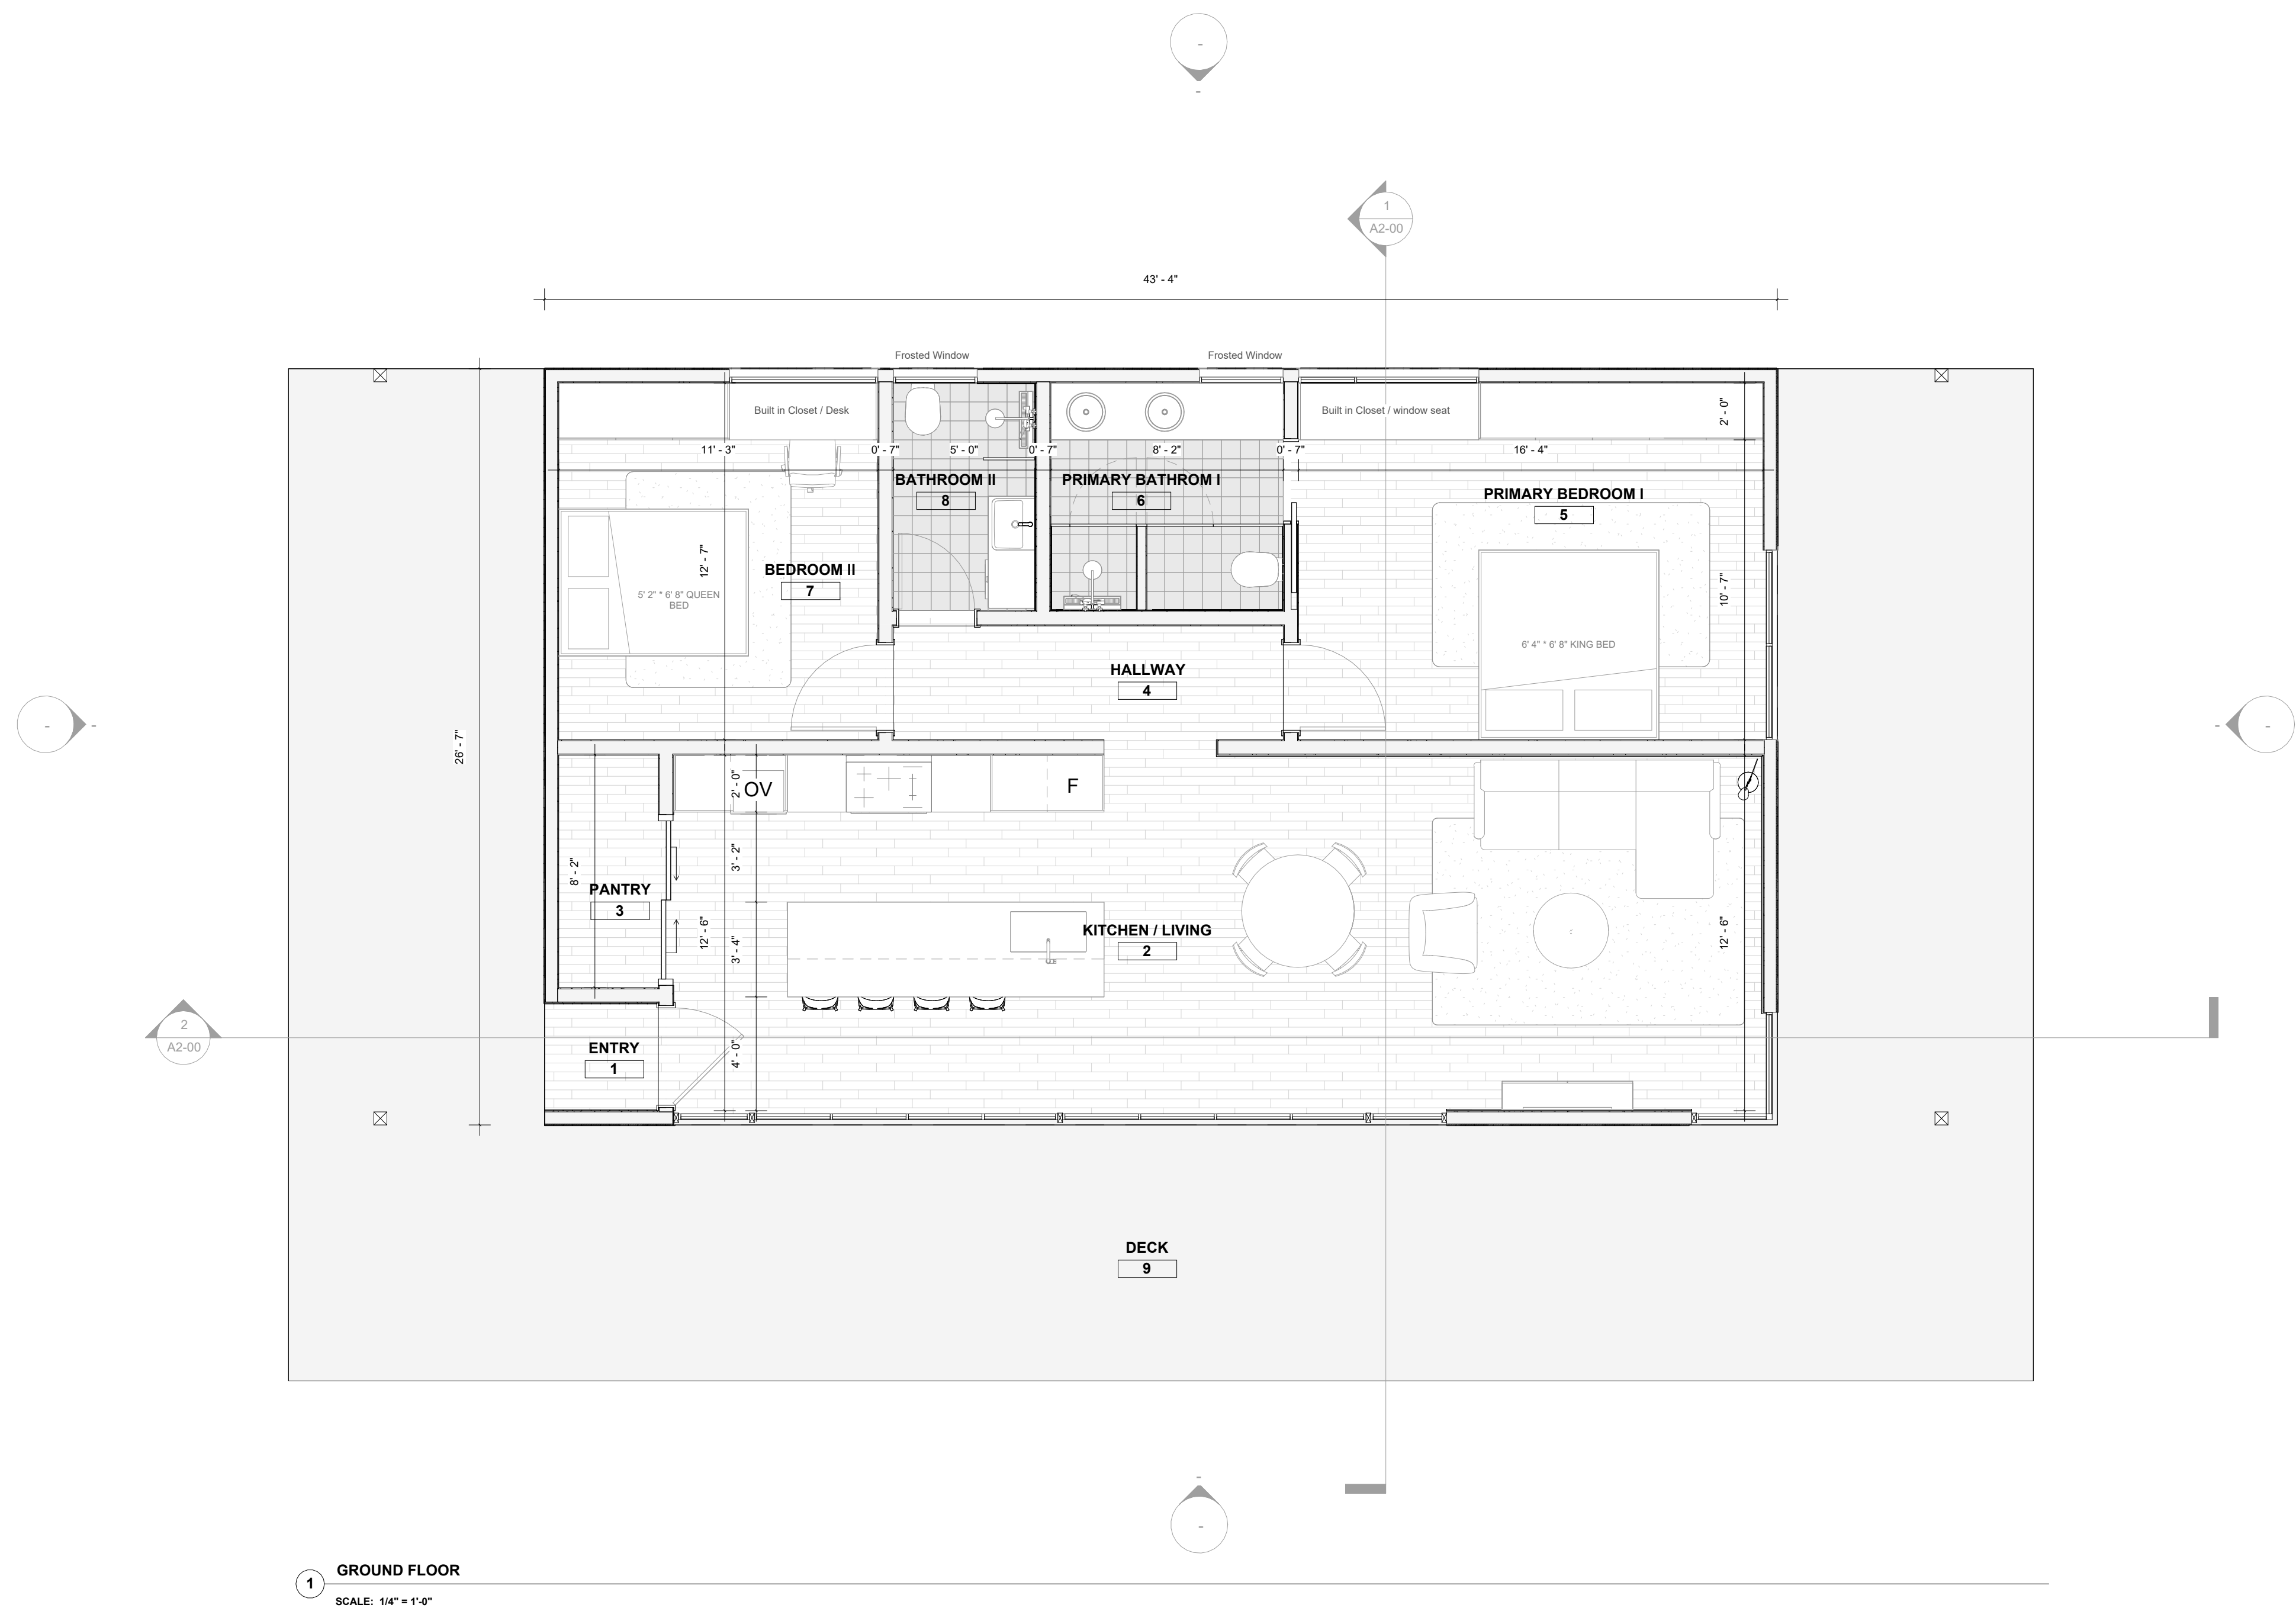

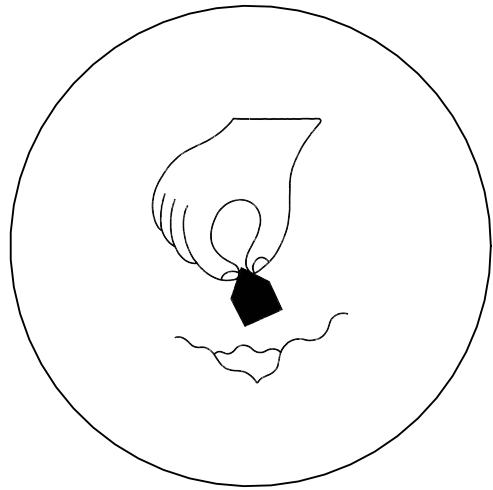

DESIGN PROFESSIONAL


DATE Issue Date

NOT FOR CONSTRUCTION


REVISIONS	
NO.	DESCRIPTION

SCALE 1/4" = 1'-0"

BUILDING SECTION

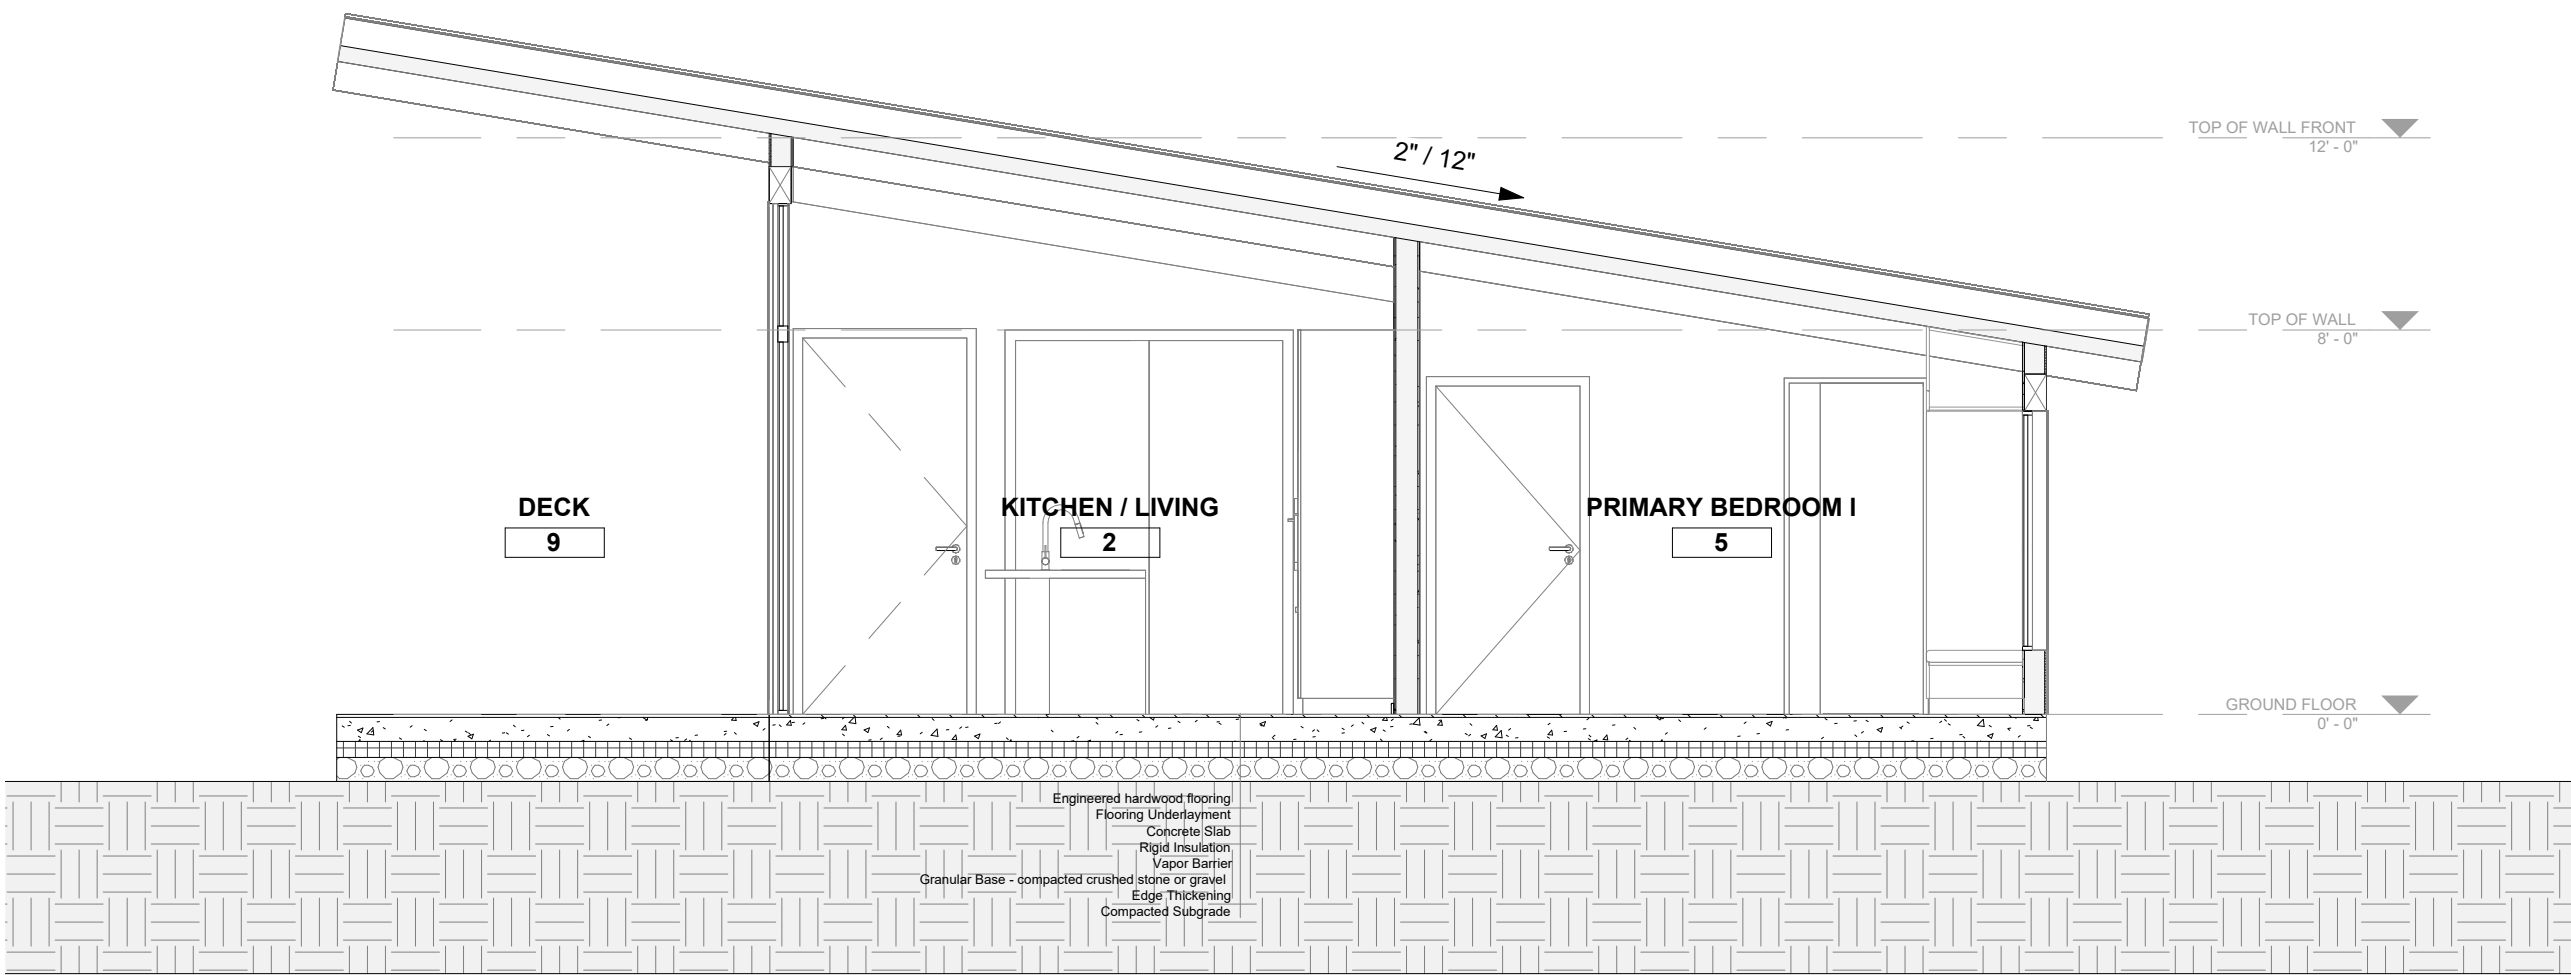

1 SECTION AA
SCALE: 1/4" = 1'-0"

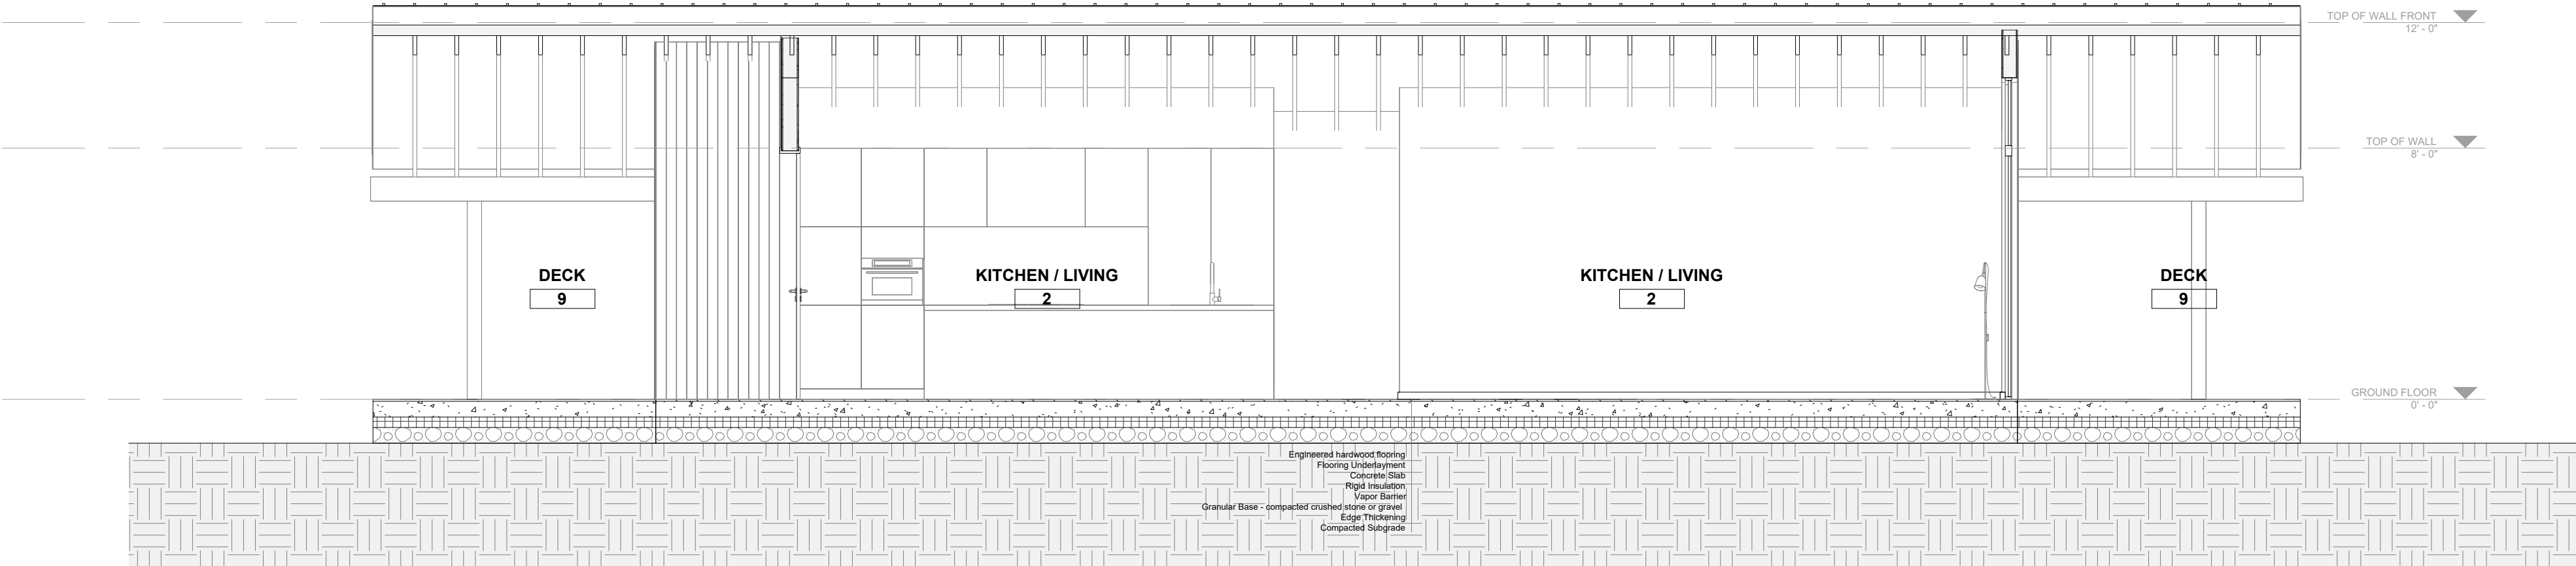


2 SECTION BB
SCALE: 1/4" = 1'-0"



1 DOLLHOUSE
SCALE:

DEN

ANGLE (2.2)
CONCEPT

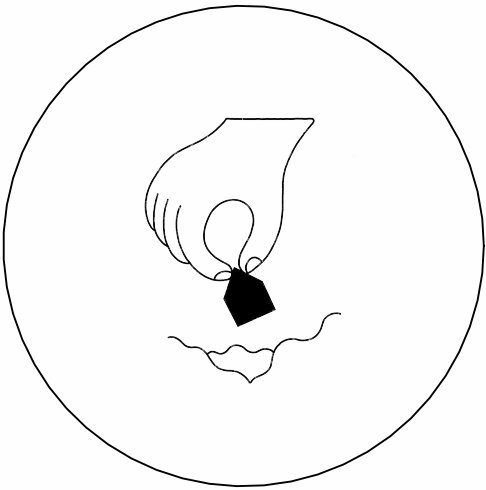

DESIGN PROFESSIONAL

DATE Issue Date


NOT FOR CONSTRUCTION

REVISIONS	
NO.	DESCRIPTION

SCALE
DOLLHOUSE VIEW

A9-00

ANGLE (2.2)
CONCEPT

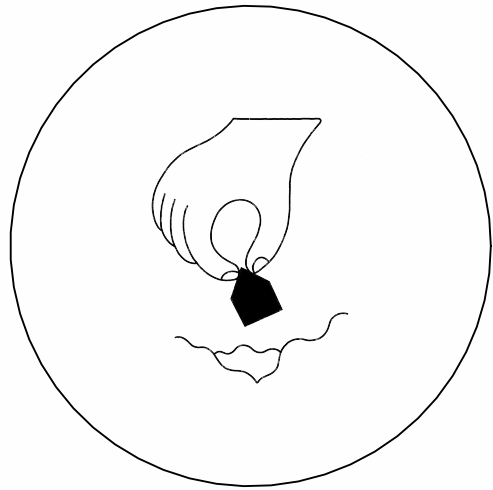

DESIGN PROFESSIONAL

DATE Issue Date

NOT FOR CONSTRUCTION

REVISIONS	
NO.	DESCRIPTION

SCALE
INTERIOR 3D VIEWS





1 INTERIOR - PRIMARY BEDROOM I
SCALE:



2 INTERIOR - PRIMARY BEDROOM II
SCALE:




3 INTERIOR - BEDROOM II
SCALE:



4 INTERIOR - PRIMARY BATHROOM I
SCALE:

DEN

ANGLE (2.2)
CONCEPT

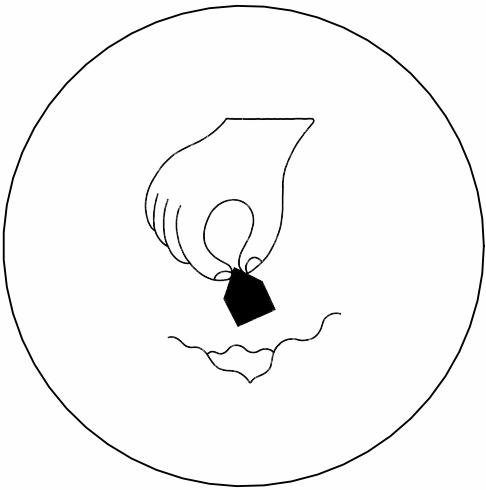

DESIGN PROFESSIONAL


DATE Issue Date

NOT FOR CONSTRUCTION

REVISIONS	
NO.	DESCRIPTION

SCALE
INTERIOR 3D VIEWS

A9-02

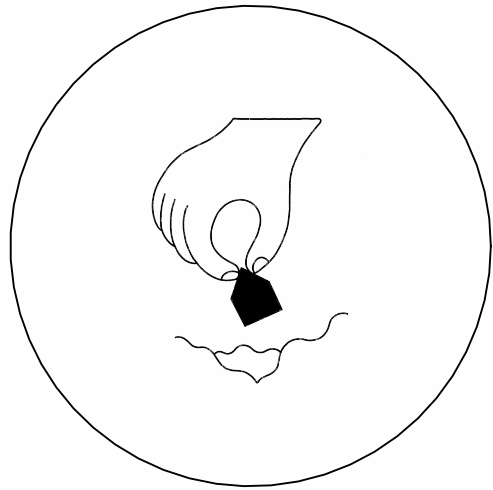

DESIGN PROFESSIONAL

DATE Issue Date

NOT FOR CONSTRUCTION

REVISIONS

NO.	DESCRIPTION

SCALE

EXTERIOR 3D VIEWS

