

You've decided to build a DEN, congratulations!

Employ these plans to build a beautiful place close to nature that cultivates deeper connections to the natural world and to those you cherish.

DEN

ANGLE MEDIUM
CONCEPT

DESIGN PROFESSIONAL

DATE **Issue Date**

NOT FOR CONSTRUCTION

REVISIONS

NO.	DESCRIPTION

SCALE

COVER PAGE

A0-00

SHEET

© 2024 DEN OUTDOORS

NEXT STEP · STEP 2 — CONFIRM

This design is speculative. Your land isn't.

The Angle Medium is a concept — not yet construction-ready. The fastest way to make it real: find out exactly what it takes to build on your parcel.

THE FEASIBILITY PACKAGE

01 A line-by-line cost analysis — for up to three DEN designs

02 An illustrative site plan, placed to scale on your lot

03 The Planning Package for your preferred design

04 A 60-minute working session with the DEN team

$299 plan — CREDITS IN FULL — **$999 feasibility** — CREDITS IN FULL — **your build**

$999

Credits 100% toward your build — Building Package or Prefab contract.

Sessions typically scheduled within 1–2 weeks of booking.
Not a sales call — a working session. Your land, your numbers, your questions.

Book the Feasibility Package →

Share your parcel address, pick up to three designs, and see where you stand.


denoutdoors.com/pages/feasibility-package

Like the Angle Medium? See it on your land first.

Feasibility pressure-tests a design on your specific parcel — slopes, setbacks, utilities, and real cost — before full drawings exist.

DEN

ANGLE MEDIUM
CONCEPT

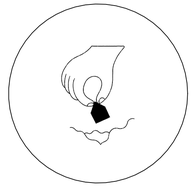

DESIGN PROFESSIONAL

DATE **Issue Date**

NOT FOR CONSTRUCTION

REVISIONS

NO.	DESCRIPTION


SCALE

FEASIBILITY PACKAGE

A0-01

SHEET

© 2024 DEN OUTDOORS

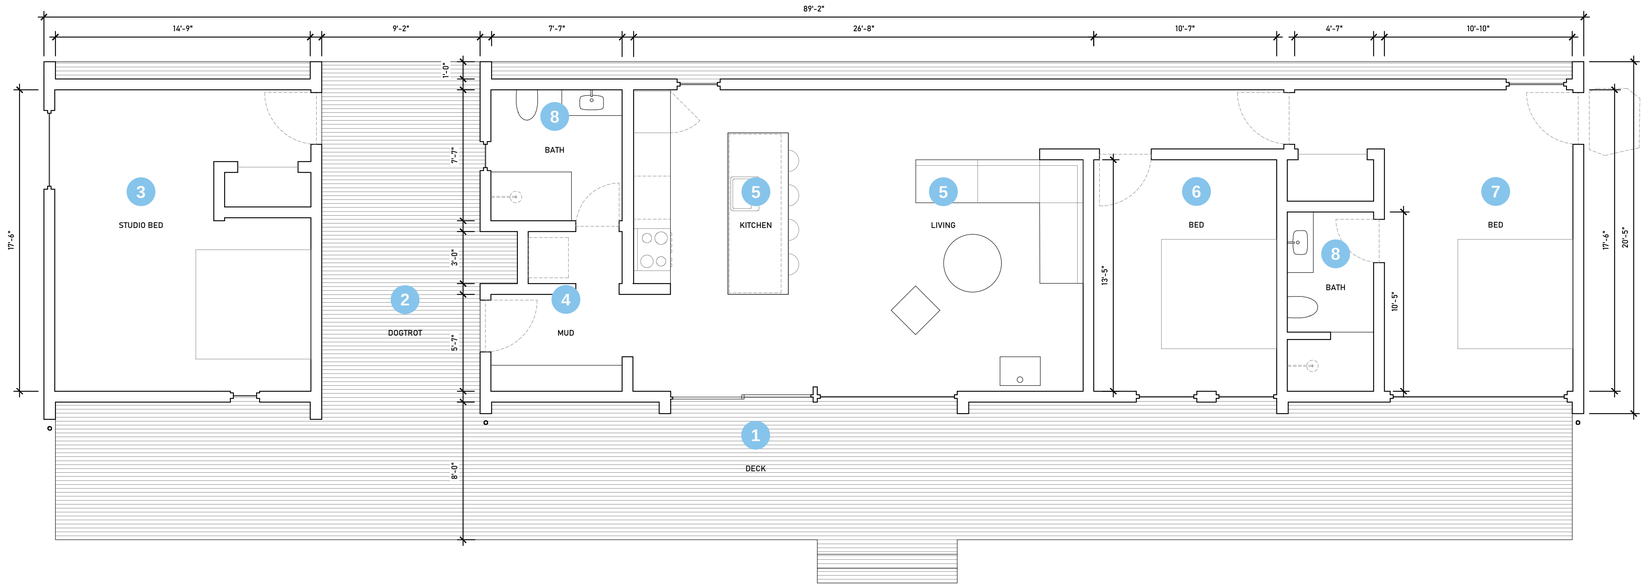

DEN DESIGN DATA

BUILDING FOOTPRINT
89'2" LENGTH X 17'6" WIDTH

GROSS SQUARE FEET
±1,400 SF

BUILDING HEIGHT (FROM T.O. FIRST FLOOR STRUCTURE)
±13' 10"

STORIES
1

ROOF TYPE
SHED

GARAGE
NO

BEDS
3

BATH
2

FLOOR PLAN LEGEND

1. **Deck**
2. **Dogtrot**
3. **Studio Bedroom**
4. **Mudroom**
5. **Kitchen / Living**
6. **Bedroom II**
7. **Bedroom III**
8. **Bathrooms**

DEN

ANGLE MEDIUM CONCEPT

DESIGN PROFESSIONAL

DATE **Issue Date**

NOT FOR CONSTRUCTION

REVISIONS

NO.	DESCRIPTION


SCALE **1/4" = 1'-0"**

DESIGN FEATURES

A0-02

SHEET

© 2024 DEN OUTDOORS

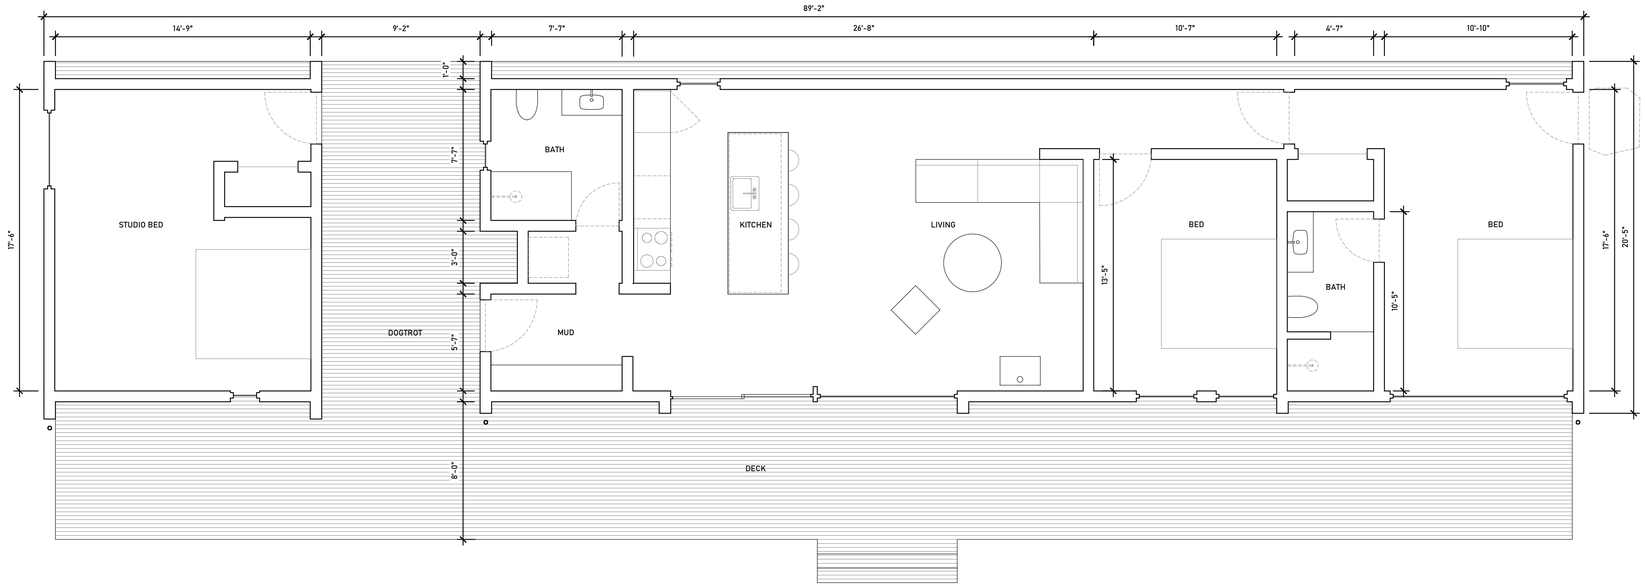

1 **GROUND FLOOR**
SCALE: 1/4" = 1'-0"

DEN

ANGLE MEDIUM CONCEPT

DESIGN PROFESSIONAL

DATE **Issue Date**

NOT FOR CONSTRUCTION

REVISIONS

NO.	DESCRIPTION


SCALE **1/4" = 1'-0"**

FLOOR PLAN


A1-01

SHEET

© 2024 DEN OUTDOORS

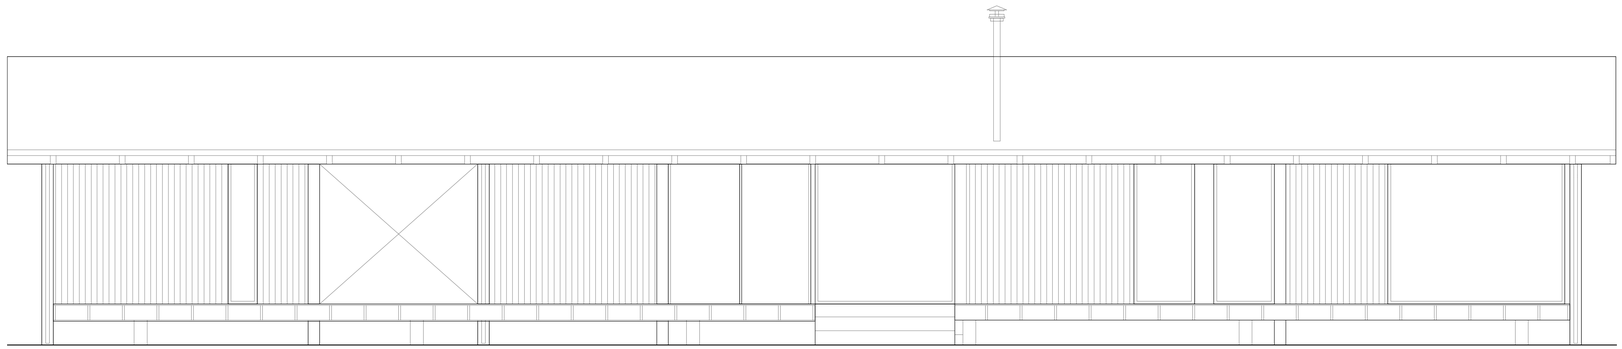


1 **ELEVATION A - FRONT**
SCALE: 1/4" = 1'-0"

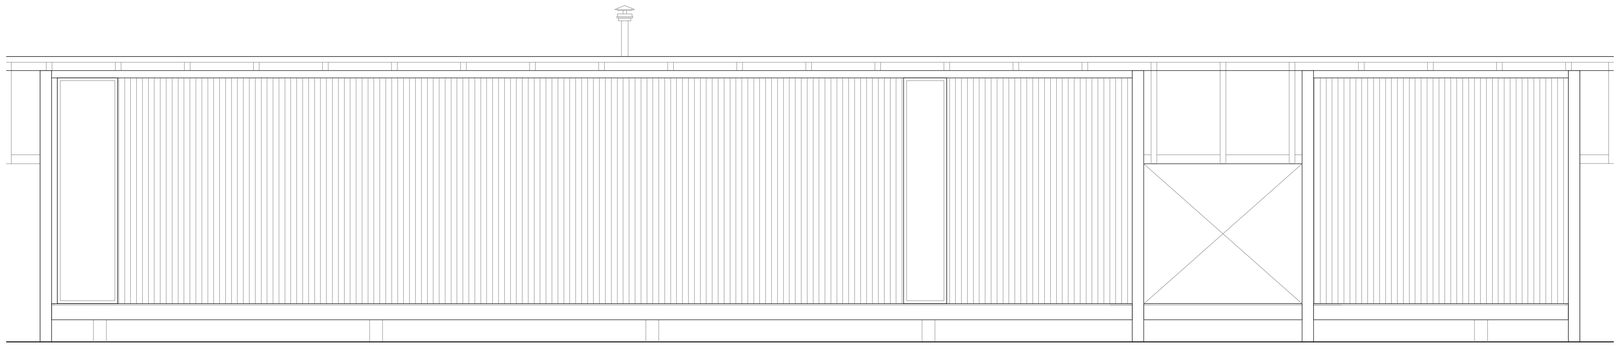

2 **ELEVATION C - REAR**
SCALE: 1/4" = 1'-0"

DEN

ANGLE MEDIUM
CONCEPT

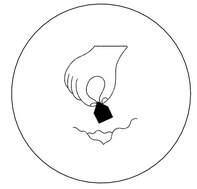

DESIGN PROFESSIONAL

DATE **Issue Date**

NOT FOR CONSTRUCTION

REVISIONS

NO.	DESCRIPTION


SCALE **1/4" = 1'-0"**

BUILDING
ELEVATIONS


A2-00

SHEET

© 2024 DEN OUTDOORS

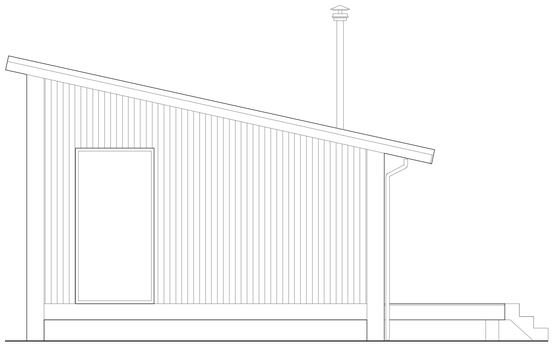

1 **ELEVATION B - SIDE**
SCALE: 1/4" = 1'-0"

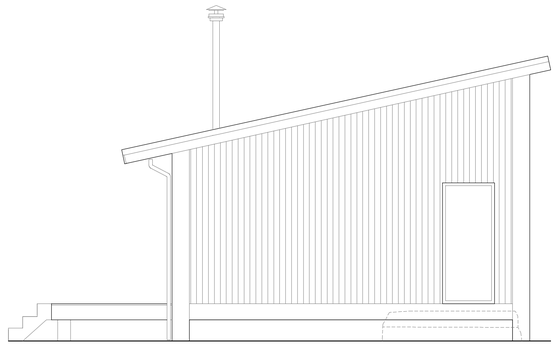

2 **ELEVATION D - SIDE**
SCALE: 1/4" = 1'-0"

DEN

ANGLE MEDIUM
CONCEPT

DESIGN PROFESSIONAL

DATE **Issue Date**

NOT FOR CONSTRUCTION

REVISIONS

NO.	DESCRIPTION

SCALE **1/4" = 1'-0"**

BUILDING
ELEVATIONS

A2-01

SHEET

© 2024 DEN OUTDOORS





DEN

ANGLE MEDIUM
CONCEPT

DESIGN PROFESSIONAL

DATE **Issue Date**

NOT FOR CONSTRUCTION

REVISIONS

NO.	DESCRIPTION

SCALE

INTERIOR 3D VIEWS

A9-01

SHEET

© 2024 DEN OUTDOORS





DEN

ANGLE MEDIUM
CONCEPT

DESIGN PROFESSIONAL

DATE **Issue Date**

NOT FOR CONSTRUCTION

REVISIONS

NO.	DESCRIPTION

SCALE

EXTERIOR 3D VIEWS

A9-02

SHEET

© 2024 DEN OUTDOORS





DEN

ANGLE MEDIUM
CONCEPT

DESIGN PROFESSIONAL

DATE **Issue Date**

NOT FOR CONSTRUCTION

REVISIONS

NO.	DESCRIPTION

SCALE

EXTERIOR 3D VIEWS

A9-03

SHEET

© 2024 DEN OUTDOORS